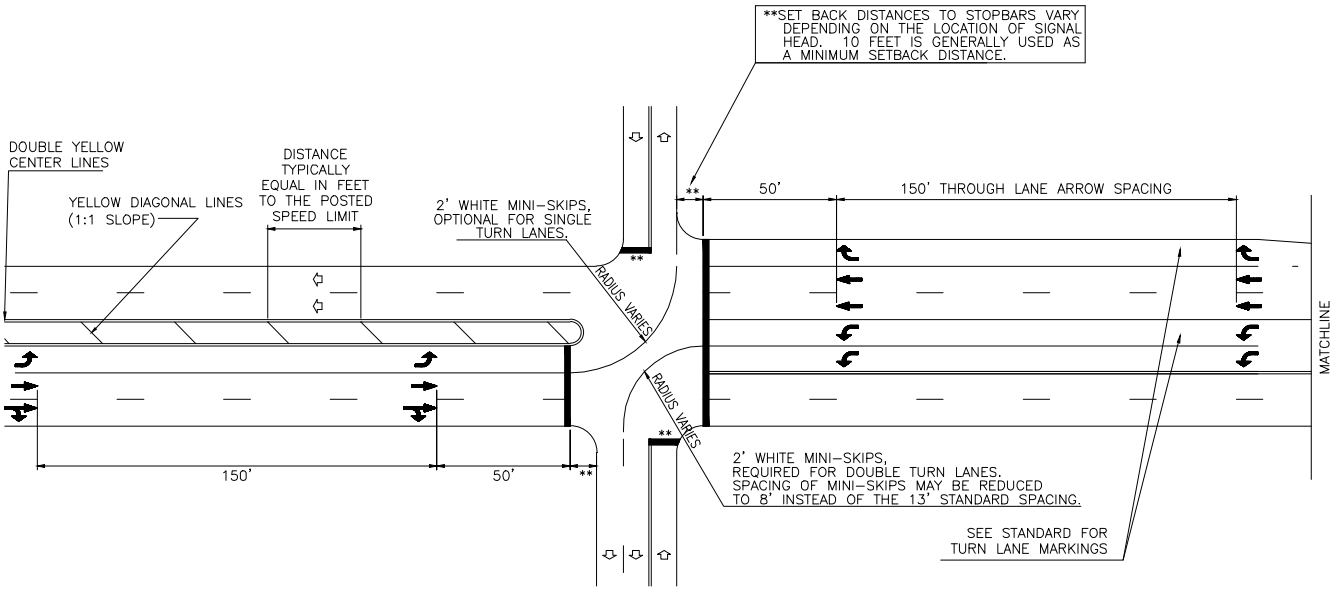

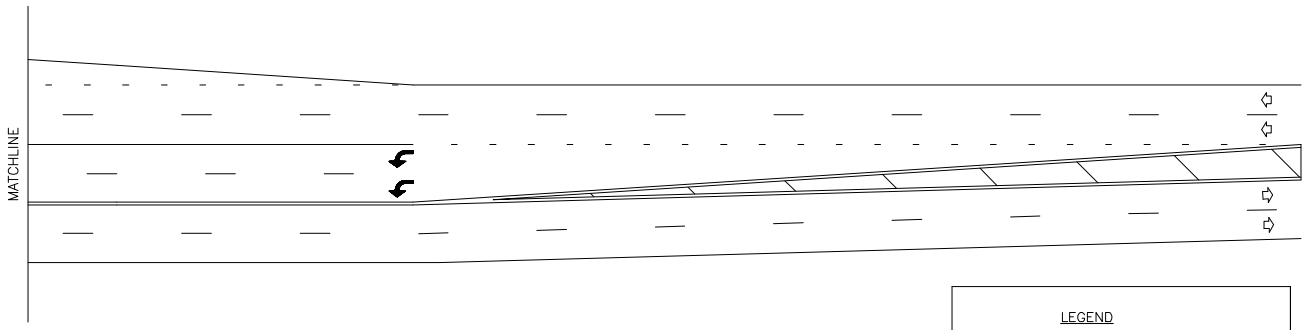

LEGEND

- DIRECTION OF TRAFFIC FLOW
- PAVEMENT MARKING SYMBOLS
- * OPTIONAL

	STANDARD DETAIL	CITY OF WILMINGTON NORTH CAROLINA
DATE: 2003	PAVEMENT MARKINGS SIGNALIZED INTERSECTIONS	CITY OF WILMINGTON ENGINEERING PO BOX 1810 WILMINGTON, NC 28402 (910) 341-7807
DRAWN BY RLB		
CHECKED BY DRB/JRG		
SCALE NOT TO SCALE		SD 11-06