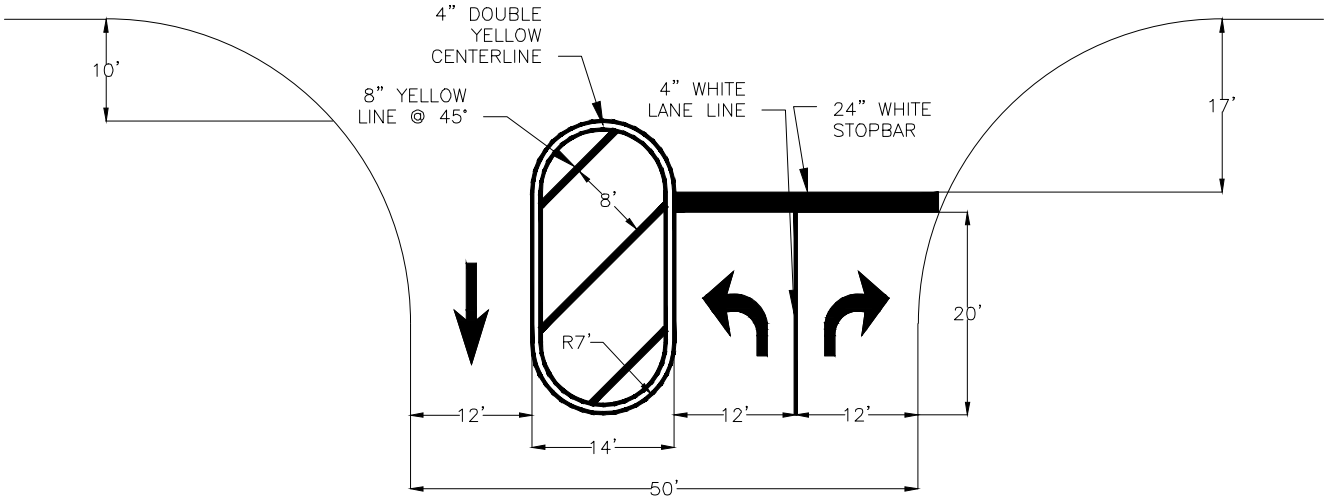

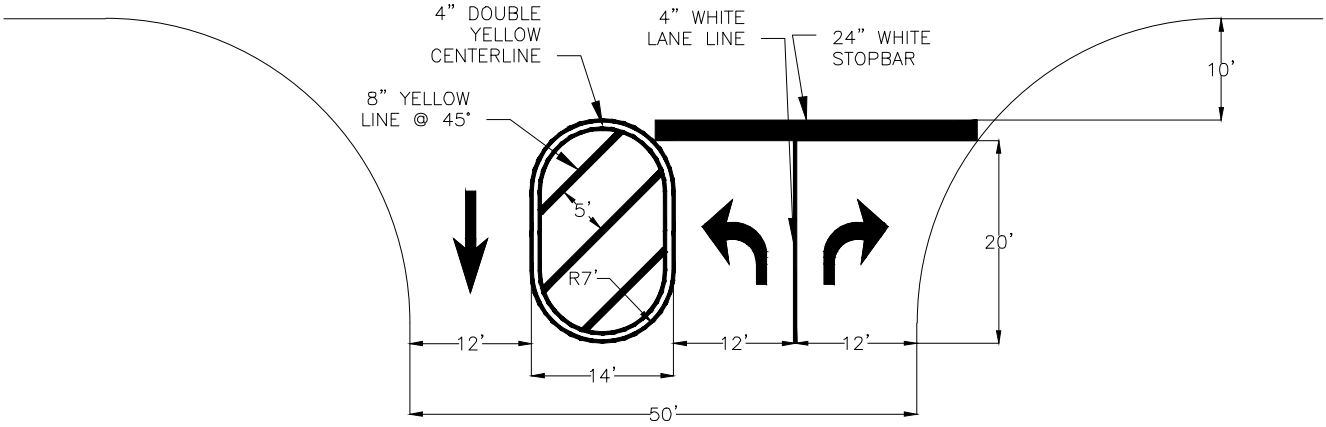

	STANDARD DETAIL	CITY OF WILMINGTON NORTH CAROLINA
DATE: 2003	THERMOPLASTIC PAVEMENT MARKINGS-50' DRIVEWAY	CITY OF WILMINGTON ENGINEERING PO BOX 1810 WILMINGTON, NC 28402 (910) 341-7807
DRAWN BY RLB		
CHECKED BY JRF		
SCALE NOT TO SCALE		SD 11-13 SHEET 2 OF 2